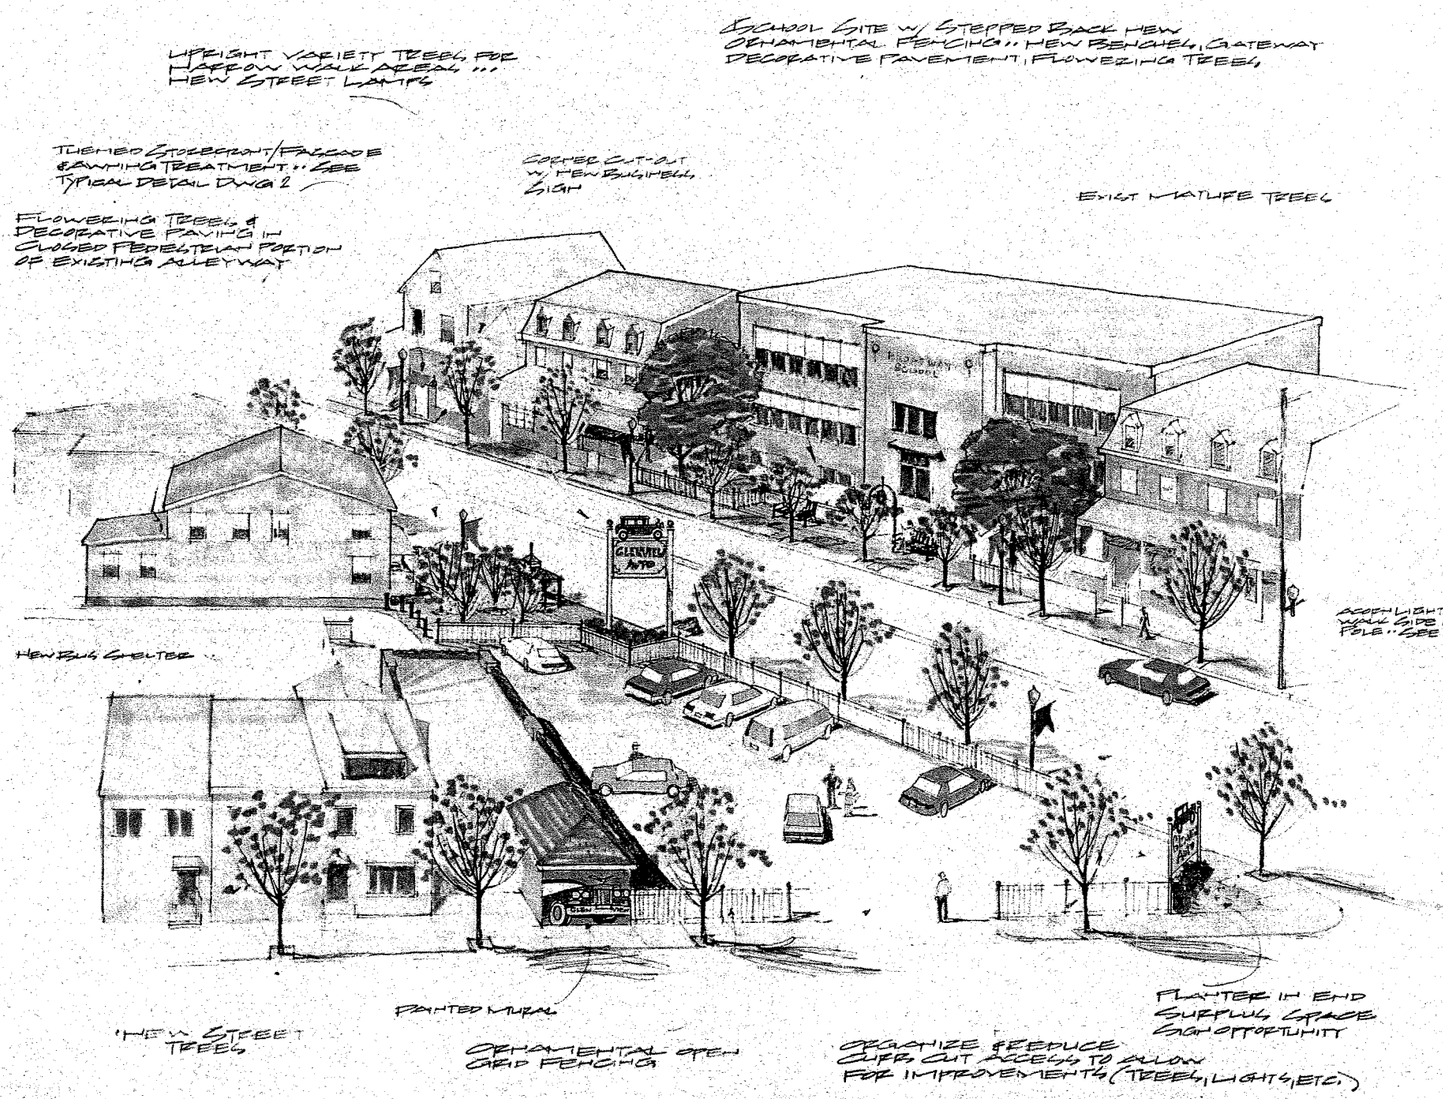

SKETCH VIEW NO SCALE

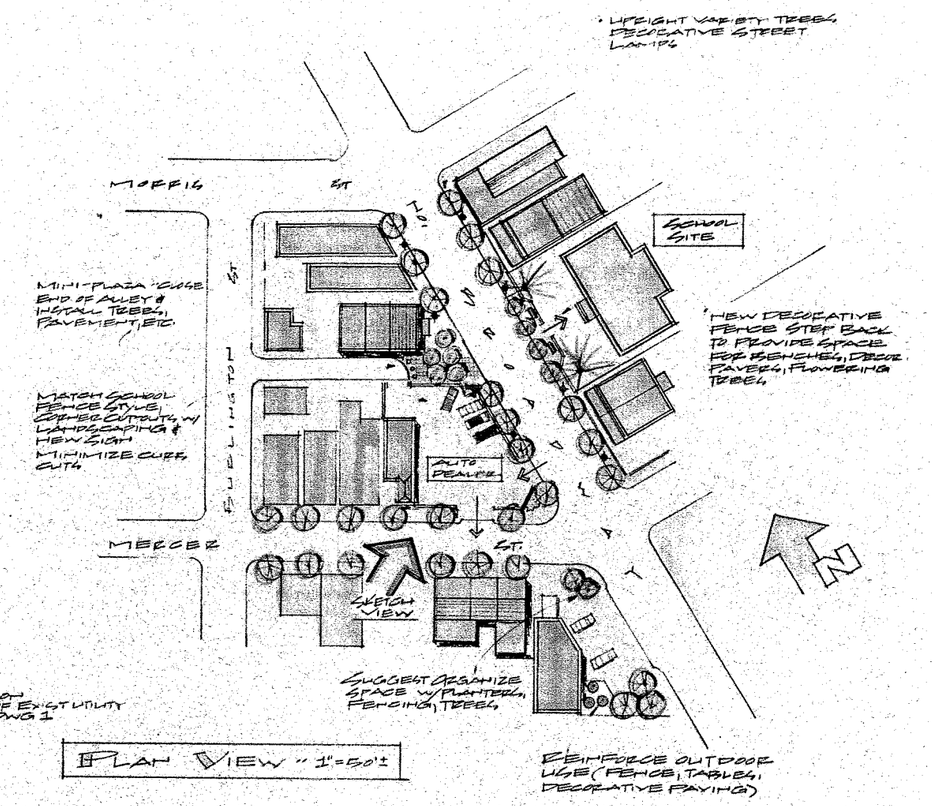

PLAN VIEW .. 1"=50'±

LEGEND

EXIST TREES
NEW SHADE TREES
FLOWERING TREES
NEW STREET LAMP

FIG. E-23

CORRIDOR ENHANCEMENT CONCEPTS	DWG 2
MORRIS ST & BROADWAY AVE ... GLOUCESTER CITY N. J.	

PPK
Peter P. Karabashian Associates, Inc.
Professional Planners
27 Gordon's Alley, Atlantic City, New Jersey
609 - 347 - 0311